COUNTY	STATE	PROJECT NUMBER	FISCAL YEAR	SHEET NO.	TOTAL SHEETS
SEDGWICK	KANSAS	R175	----	T-7	----

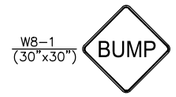

BUMP SIGN
(AS REQUIRED BY THE ENGINEER)

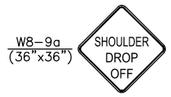

SHOULDER DROP-OFF SIGN
(SPACED @ 1/4 MILE THROUGHOUT
PROJECT AS REQUIRED)

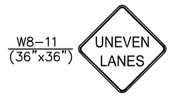

UNEVEN LANES SIGN
(SPACED @ 1/4 MILE THROUGHOUT
PROJECT AS REQUIRED)

LIST OF TRAFFIC CONTROL DEVICES *

MUTCD DEVICE NO.	NO.	FLASHERS TYPE A	FLASHERS TYPE B	REMARKS
W20-1	2			ROAD WORK
W20-5L	2			LEFT LANE CLOSED
W3-5	2			SPEED ZONE AHEAD
R4-1	2			DO NOT PASS
W4-2L	2			LANE REDUCTION LEFT (SYMBOLIC)
R2-1	2			SPEED LIMIT
G20-2	2			END ROAD WORK
W8-9a	As Req'd.			SHOULDER DROP OFF
W8-11	As Req'd.			UNEVEN LANES
W8-1	As Req'd.			BUMP

* FOR INFORMATION ONLY

DELINEATORS & CHANNELIZATION DEVICES

DEVICE	NO.	SIZE	FLASHERS TYPE A	FLASHERS TYPE B	FLASHERS TYPE C
BARRICADES					
TYPE III					
TYPE II					
TYPE I					
DRUMS					
SLIM LINE CHANNELIZERS					
CONES					
TUBES					
VERTICAL PANELS					
SINGLE					
BACK TO BACK					
PAVEMENT MARKING	WHITE	YELLOW			
4" BROKEN (Lin. Ft.)					
4" SOLID (Lin. Ft.)					
TEMPORARY STRIPING (Line Mile)					
ARROW PANEL					

See Sheet Nos. SheetNumber & SheetNumber for Traffic Control Notes.

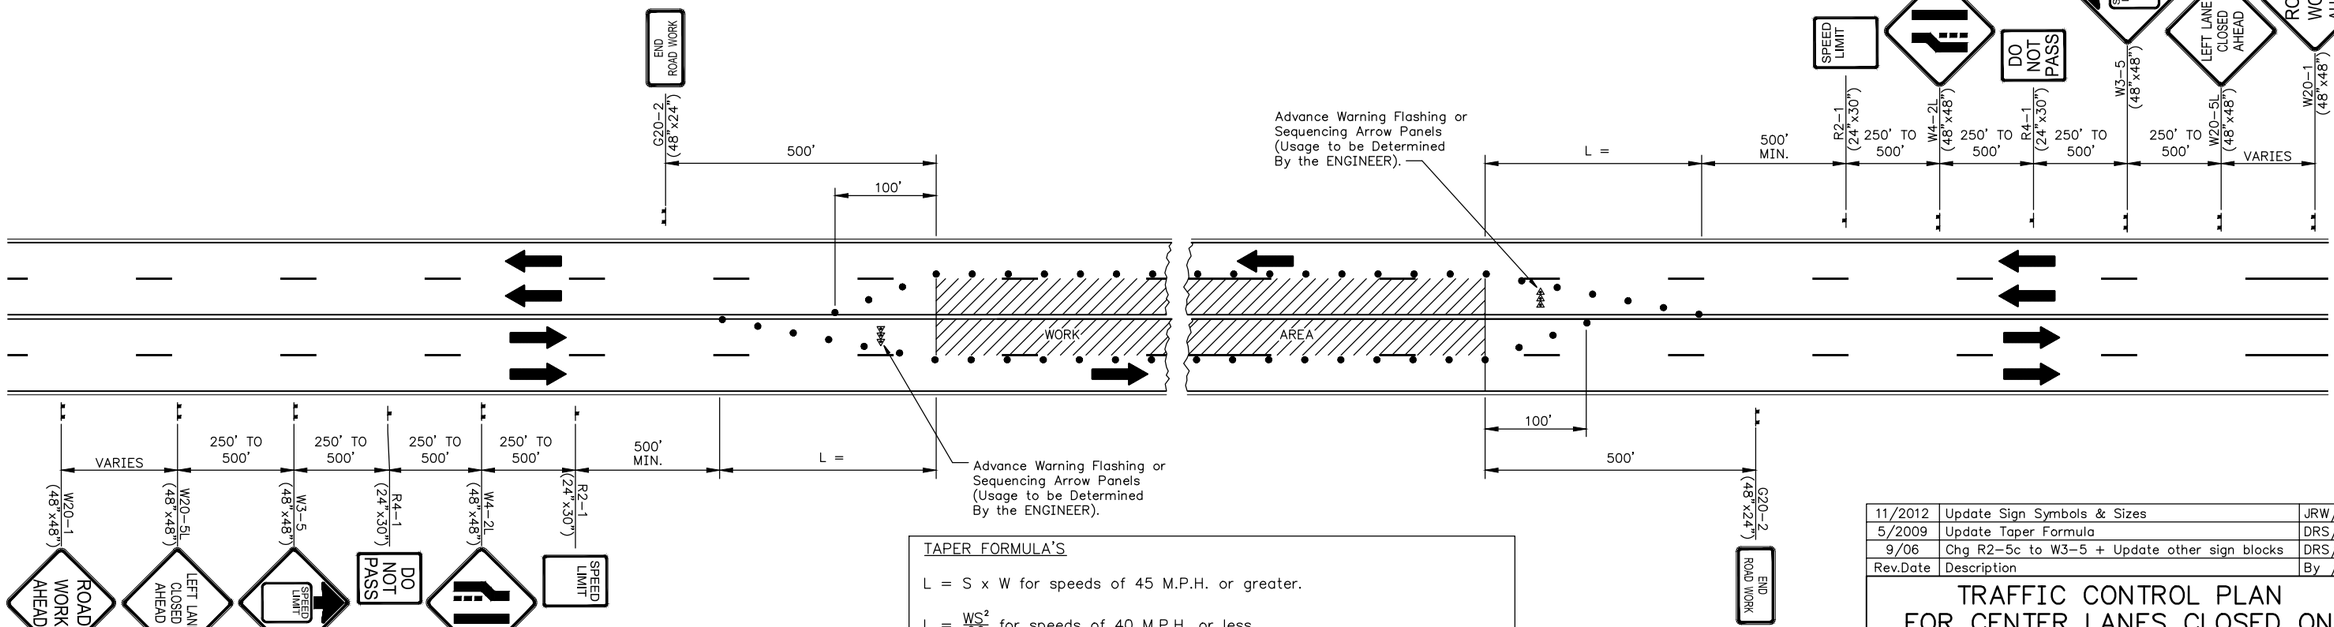

Advance Warning Flashing or
Sequencing Arrow Panels
(Usage to be Determined
By the ENGINEER).

L = S x W for speeds of 45 M.P.H. or greater.

$L = \frac{WS^2}{60}$ for speeds of 40 M.P.H. or less.

Where: L = Minimum length of taper in feet.
S = Numerical value of posted speed PRIOR to work in M.P.H.
W = Width of offset in feet.

- Channelization devices.

TRAFFIC CONTROL PLAN
FOR HANDLING TRAFFIC THROUGH CONSTRUCTION
ON A FOUR-LANE UNDIVIDED ROADWAY

Rev.Date	Description	By / Chk
11/2012	Update Sign Symbols & Sizes	JRW/MRB
5/2009	Update Taper Formula	DRS/MRB
9/06	Chg R2-5c to W3-5 + Update other sign blocks	DRS/MRB

TRAFFIC CONTROL PLAN FOR CENTER LANES CLOSED ON A FOUR-LANE ROADWAY

TC 13-0

PREPARED BY
SEDGWICK COUNTY PUBLIC WORKS
HIGHWAY DEPARTMENT
LYNN T. PACKER, P.E. DIRECTOR/COUNTY ENGINEER

SCALE	DESIGNED	DRAWN	CHECKED	SHEET NO.
NONE	K.M.B.	D.R.S.	M.R.B.	T-7
DATE	11/2001	4/2005	4/2005	

DWG: TC13

Device: AutoCAD PDF (General Documentation).pc3 Page Setup: ---- By: Salmans, John
\\diopw\cad$\Blocks\STANDARDS\TC13.dwg Layout: TC-13 Plotted: 3/27/2023 2:25 PM