Device: AutoCAD PDF (General Documentation).pc3 Page Setup: ---- By: Salmans, John Plotted: 3/27/2023 2:27 PM
\\diopw\cad$\Blocks\STANDARDS\TC18.dwg Layout: TC-18 Road Closure For Culvert Replacement

COUNTY	STATE	PROJECT NUMBER	FISCAL YEAR	SHEET NO.	TOTAL SHEETS
SEDGWICK	KANSAS				

SIGN LAYOUT FOR R11-4SP

Sign	R11-4 Special
W x H	60" x 30"
Border Width	¾"
Corner Radius	2"
Mounting	Ground
Background	Type: Reflective
	Color: White
Legend/Border	Type: Non-Reflective
	Color: Black

LIST OF TRAFFIC CONTROL DEVICES *

	MUTCD DEVICE NO.	NO.	FLASHERS TYPE A	FLASHERS TYPE B	REMARKS
	W20-3	2	2		"ROAD CLOSED 1 MILE"
	W20-3	2	2		"ROAD CLOSED AHEAD"
	R11-2	2			"ROAD CLOSED"
	R11-4Sp	2			"ROAD CLOSED NO THRU TRAFFIC"

*FOR INFORMATION ONLY

DELINEATORS & CHANNELIZATION DEVICES					
DEVICE	NO.	SIZE	FLASHERS TYPE A	FLASHERS TYPE B	FLASHERS TYPE C
BARRICADES: TYPE III	As Req'd.	8'	8		
DRUMS	As Req'd.				
SLIM LINE CHANNELIZERS	As Req'd.				
PAVEMENT MARKING	WHITE	YELLOW			
4" BROKEN (Lin. Ft.)					
4" SOLID (Lin. Ft.)					
TEMPORARY STRIPING (Line Mile)					

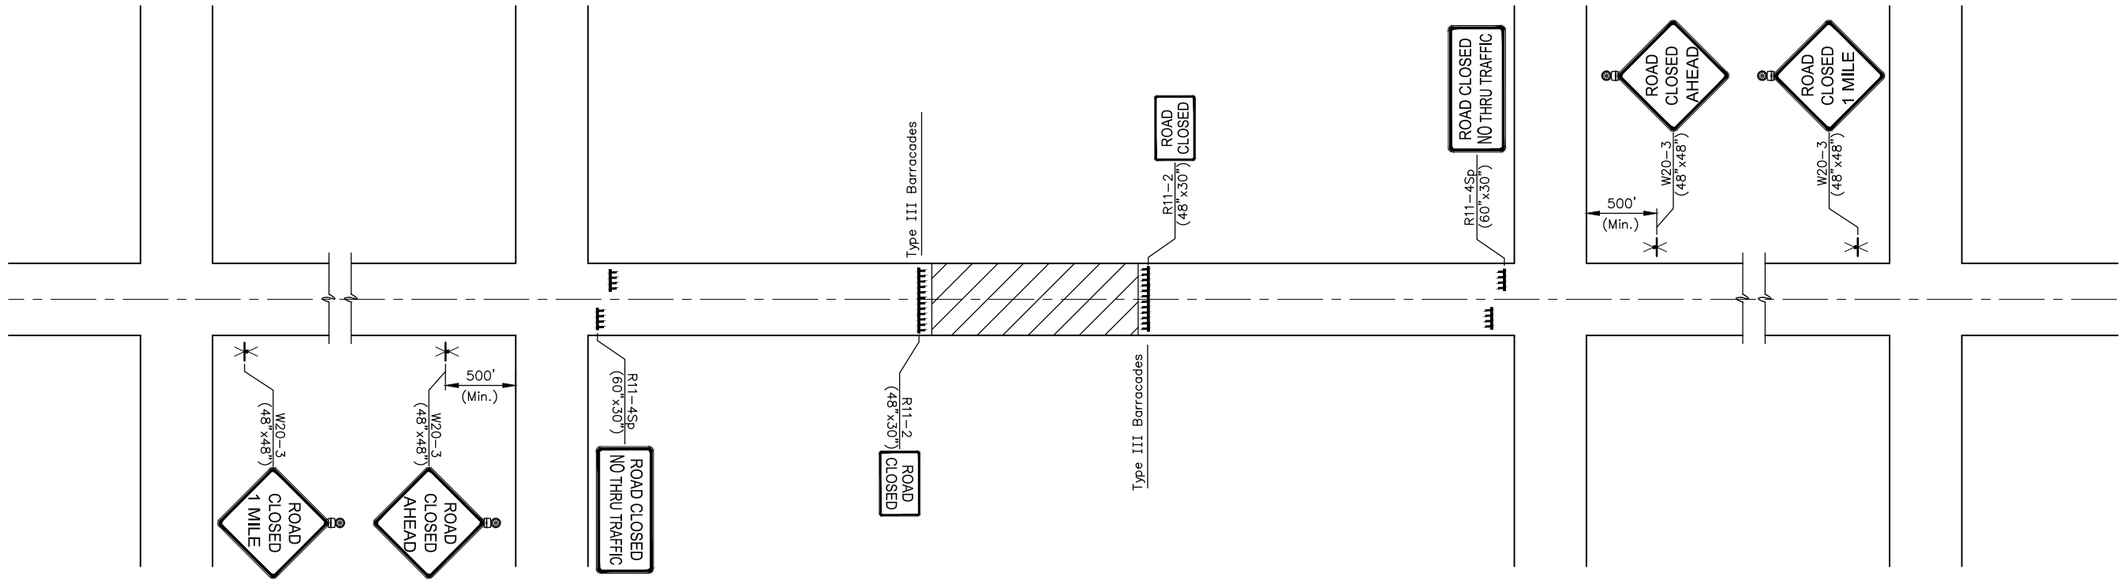

TRAFFIC CONTROL CLOSURE PLAN FOR CROSS ROAD PIPE REPLACEMENT

NOTES:

All temporary sign supports shall meet all applicable crashworthiness criteria in NCHRP 350 or updated requirements.

Advance signs shall be post mounted a minimum of five (5) feet above the edge of roadway for work zones in place longer than three (3) days.

LEGEND

- Temporary Sign Support w/Sign
- Type III Barricade(s)
- Work Zone

Rev.Date	Description	By / Chk
11/2012	Update Sign Symbols & Sizes	JRW/MRB

TRAFFIC CONTROL PLAN

Road Closure on a Two-Lane Road for Mid-mile Closure

TC 18-0

PREPARED BY
SEDGWICK COUNTY PUBLIC WORKS
HIGHWAY DEPARTMENT
LYNN T. PACKER, P.E. DIRECTOR/COUNTY ENGINEER

SCALE	DESIGNED	DRAWN	CHECKED	SHEET NO.
NONE	M.R.B.	D.R.S.	M.R.B.	
DATE	10/2008	10/2008	10/2008	
DWG: TC18				