SIGN LAYOUT FOR R11-4SP

Sign	R11-4 Special
W x H	60" x 30"
Border Width	¾"
Corner Radius	2"
Mounting	Ground
Background	Type: Reflective
	Color: White
Legend/Border	Type: Non-Reflective
	Color: Black

COUNTY	STATE	PROJECT NUMBER	FISCAL YEAR	SHEET NO.	TOTAL SHEETS
SEDGWICK	KANSAS	###########	####	####	##

LIST OF TRAFFIC CONTROL DEVICES *

	MUTCD DEVICE NO.	NO.	FLASHERS TYPE A	FLASHERS TYPE B	REMARKS
	R11-2	3			ROAD CLOSED
	W20-3	2	2		ROAD CLOSED ½ MILE
	W20-3	2	2		ROAD CLOSED AHEAD
	R11-4Sp	1			ROAD CLOSED NO THRU TRAFFIC

* FOR INFORMATION ONLY

DELINEATORS & CHANNELIZATION DEVICES

DEVICE	NO.	SIZE	FLASHERS TYPE A	FLASHERS TYPE B	FLASHERS TYPE C
BARRICADES					
TYPE III L (2)	As Req'd.	8'	4		
TYPE III R (1)	As Req'd.	8'	4		
DRUMS					
SLIM LINE CHANNELIZERS					
CONES					
TUBES					
VERTICAL PANELS					
SINGLE					
BACK TO BACK					
PAVEMENT MARKING	WHITE	YELLOW			
4" BROKEN (Lin. Ft.)					
4" SOLID (Lin. Ft.)					
TEMPORARY STRIPING (Line Mile)					

See Sheet Nos. SheetNumber & SheetNumber for Traffic Control Notes.

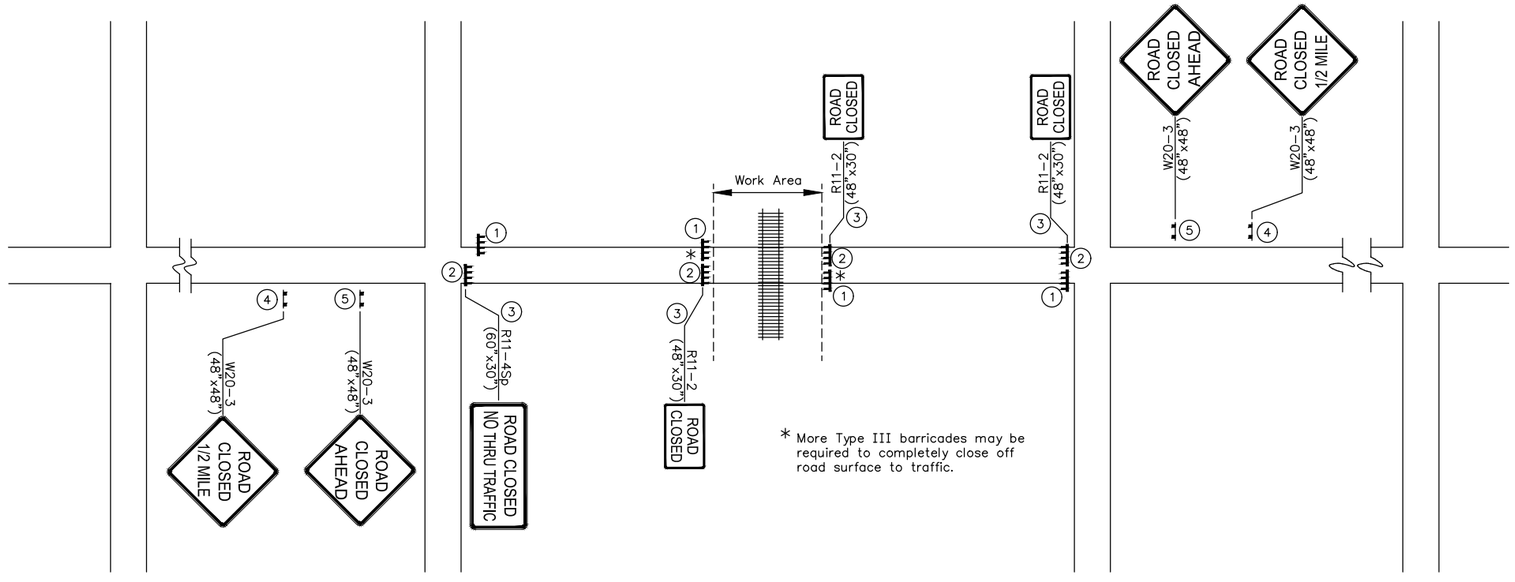

ROAD CLOSURE FOR RAILROAD CROSSING

LEGEND

Type III Barricade

Sign

Rev.Date	Description	By /Chk
11/2012	Update Sign Symbols & Sizes	JRW/MRB
7/2009	Update sign blocks	DRS/MRB

##########
TRAFFIC CONTROL FOR RAILROAD CROSSING CLOSURE

TC 15-0

PREPARED BY
SEDGWICK COUNTY PUBLIC WORKS
HIGHWAY DEPARTMENT

LYNN T. PACKER, P.E. DIRECTOR/COUNTY ENGINEER

SCALE	DESIGNED	DRAWN	CHECKED	SHEET NO.
NONE	M.R.B.	D.R.S.	M.R.B.	####
DATE	9/2003	4/2005	4/2005	

DWG: TC15

Device: AutoCAD PDF (General Documentation).pc3 Page Setup: ---- By: Salmans, John
\\diopw\cad$\Blocks\STANDARDS\TC15.dwg Layout: TC 15-0 Plotted: 3/27/2023 2:26 PM