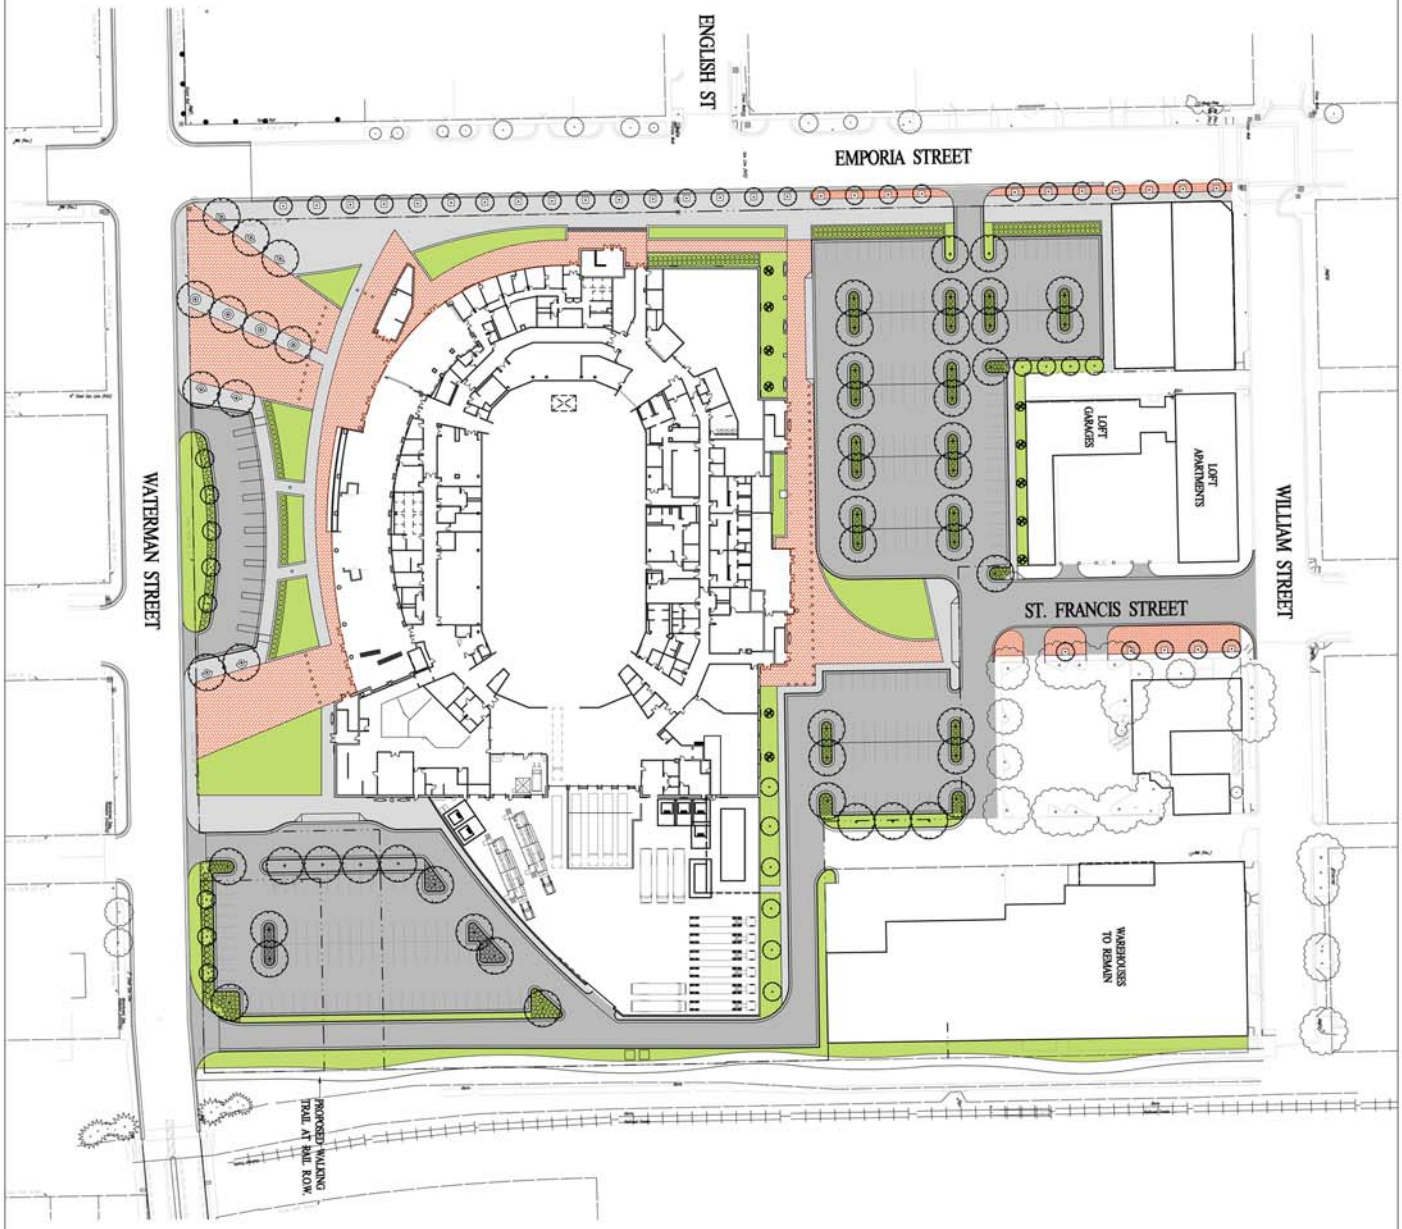

PROJECT NORTH

FOR REFERENCE ONLY – NOT FOR CONSTRUCTION

PROJECT NO.	
DRAWN BY:	
REVIEWED BY:	

DESIGN SUBMITTAL
SEPTEMBER 25, 2006
PHONE

SEDGWICK COUNTY ARENA

arenadesign CONSORTIUM

WILSON DARNELL MANN ARCHITECTS
ARCHITECT OF RECORD
105 N. Washington
Wichita, KS 67202

McCLOUGHADE VANSICKLE AND PERRY
ASSOCIATE ARCHITECT

GOSSEN LIVINGSTON ASSOCIATES, INC.
ASSOCIATE ARCHITECT

HOK SPORT
DESIGN ARCHITECT

WALTER P. MOORE
STRUCTURAL ENGINEER

PROFESSIONAL ENGINEERING CONSULTANTS
MECH/ELECT/PLUMBING ENGINEER

ME ENGINEERS
ASSOCIATE MECH/ELECT/PLUMBING ENGINEER

BRIGHTON, JOHNSON, HADDON & WILLIAMS, INC
AUDIO VISUAL CONSULTANT

BIGELOW
FOOD SERVICE CONSULTANT

©Copyright HOK Sport Facilities Group, LLC 2006