COUNTY	STATE	PROJECT NUMBER	FISCAL YEAR	SHEET NO.	TOTAL SHEETS
SEDGWICK	KANSAS				

LIST OF TRAFFIC CONTROL DEVICES *

	MUTCD DEVICE NO.	NO.	FLASHERS TYPE A	FLASHERS TYPE B	REMARKS
3	R11-2	4	4		ROAD CLOSED
4	W20-3	2	2		ROAD CLOSED 1/2 MILE AHEAD
5	W20-3	2	2		ROAD CLOSED AHEAD

* FOR INFORMATION ONLY "TRAFIC CONTROL"

DELINEATORS & CHANNELIZATION DEVICES

DEVICE	NO.	SIZE	FLASHERS TYPE A	FLASHERS TYPE B	FLASHERS TYPE C
BARRICADES					
TYPE III L (2)	As Req'd.	8'	4		
TYPE III R (1)	As Req'd.	8'	4		
DRUMS					
SLIM LINE CHANNELIZERS					
CONES					
TUBES					
VERTICAL PANELS					
SINGLE					
BACK TO BACK					
PAVEMENT MARKING	WHITE	YELLOW			
4" BROKEN (Lin. Ft.)					
4" SOLID (Lin. Ft.)					
TEMPORARY STRIPING (Line Mile)					

SEE SHEET NO. __ & __ FOR TRAFFIC CONTROL NOTES

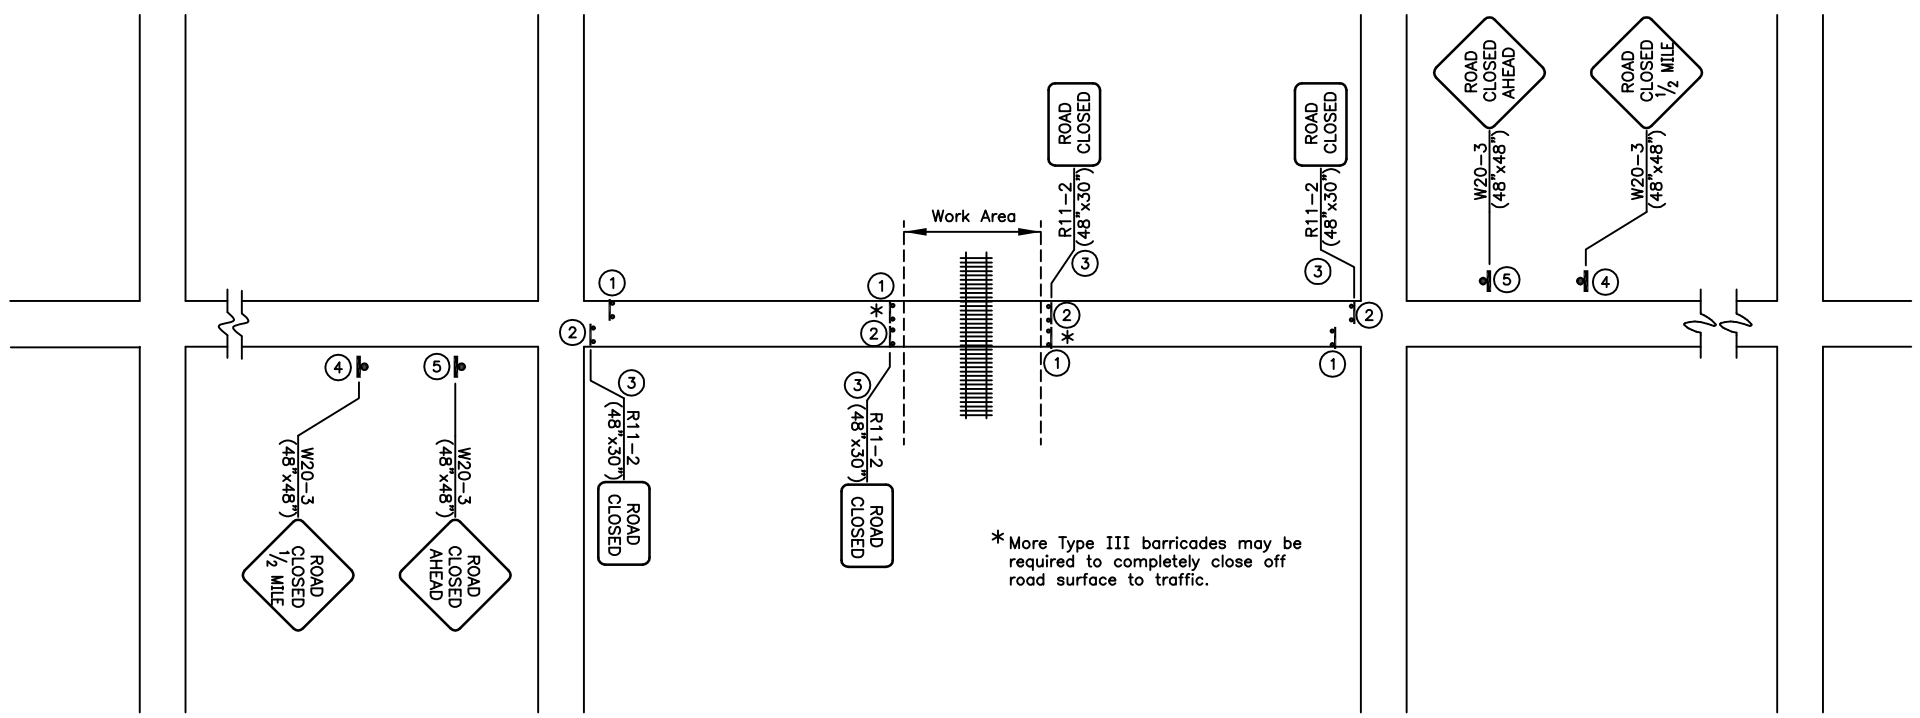

* More Type III barricades may be required to completely close off road surface to traffic.

ROAD CLOSURE FOR RAILROAD CROSSING

LEGEND

Type III Barricade

Sign

Rev.Date	Description	By / Chk

TRAFFIC CONTROL FOR RAILROAD CROSSING CLOSURE

TC 15-0

PREPARED BY
SEDGWICK COUNTY PUBLIC WORKS
HIGHWAY DEPARTMENT

DAVID C. SPEARS, P.E. — DIRECTOR/COUNTY ENGINEER

REVISED	SCALE	DESIGNED	DRAWN	CHECKED	SHEET NO.
		M.R.B.	D.R.S.	M.R.B.	
	DATE	9/2003	4/2005	4/2005	

DWG:Q:\Blocks\Std\TC15-0.dwg

Q:\Blocks\Std\TC15-0.dwg, Model, 4/13/2005 8:49:09 AM, dstandri, 1:2.1