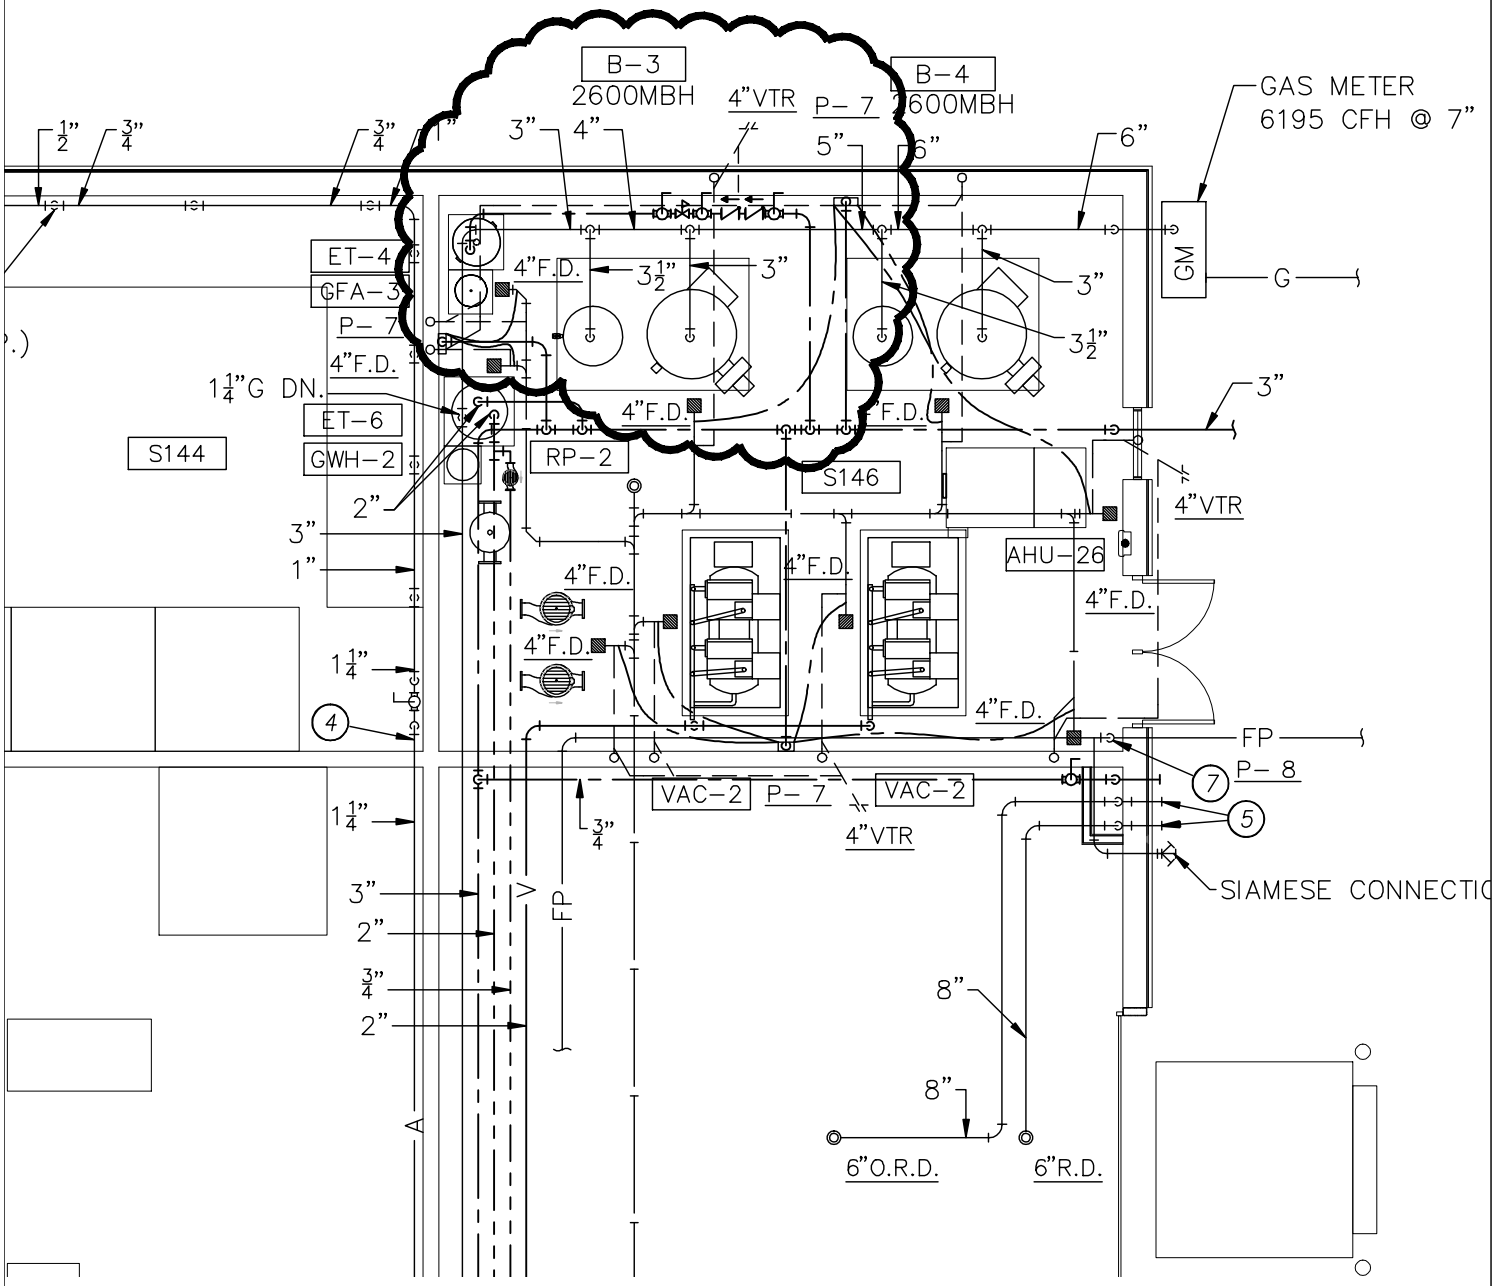

PARTIAL M3.25 PLAN
SCALE: 1/8" = 1'-0"

NATIONAL CENTER FOR AVIATION TRAINING JABARA CAMPUS
WEBB ROAD
WICHITA, KANSAS

JOB NO. 2955.00
DATE 07 NOVEMBER 2008

PAGE
M6