COUNTY	STATE	PROJECT NUMBER	FISCAL YEAR	SHEET NO.	TOTAL SHEETS
SEDGWICK	KANSAS	###########	####	####	##

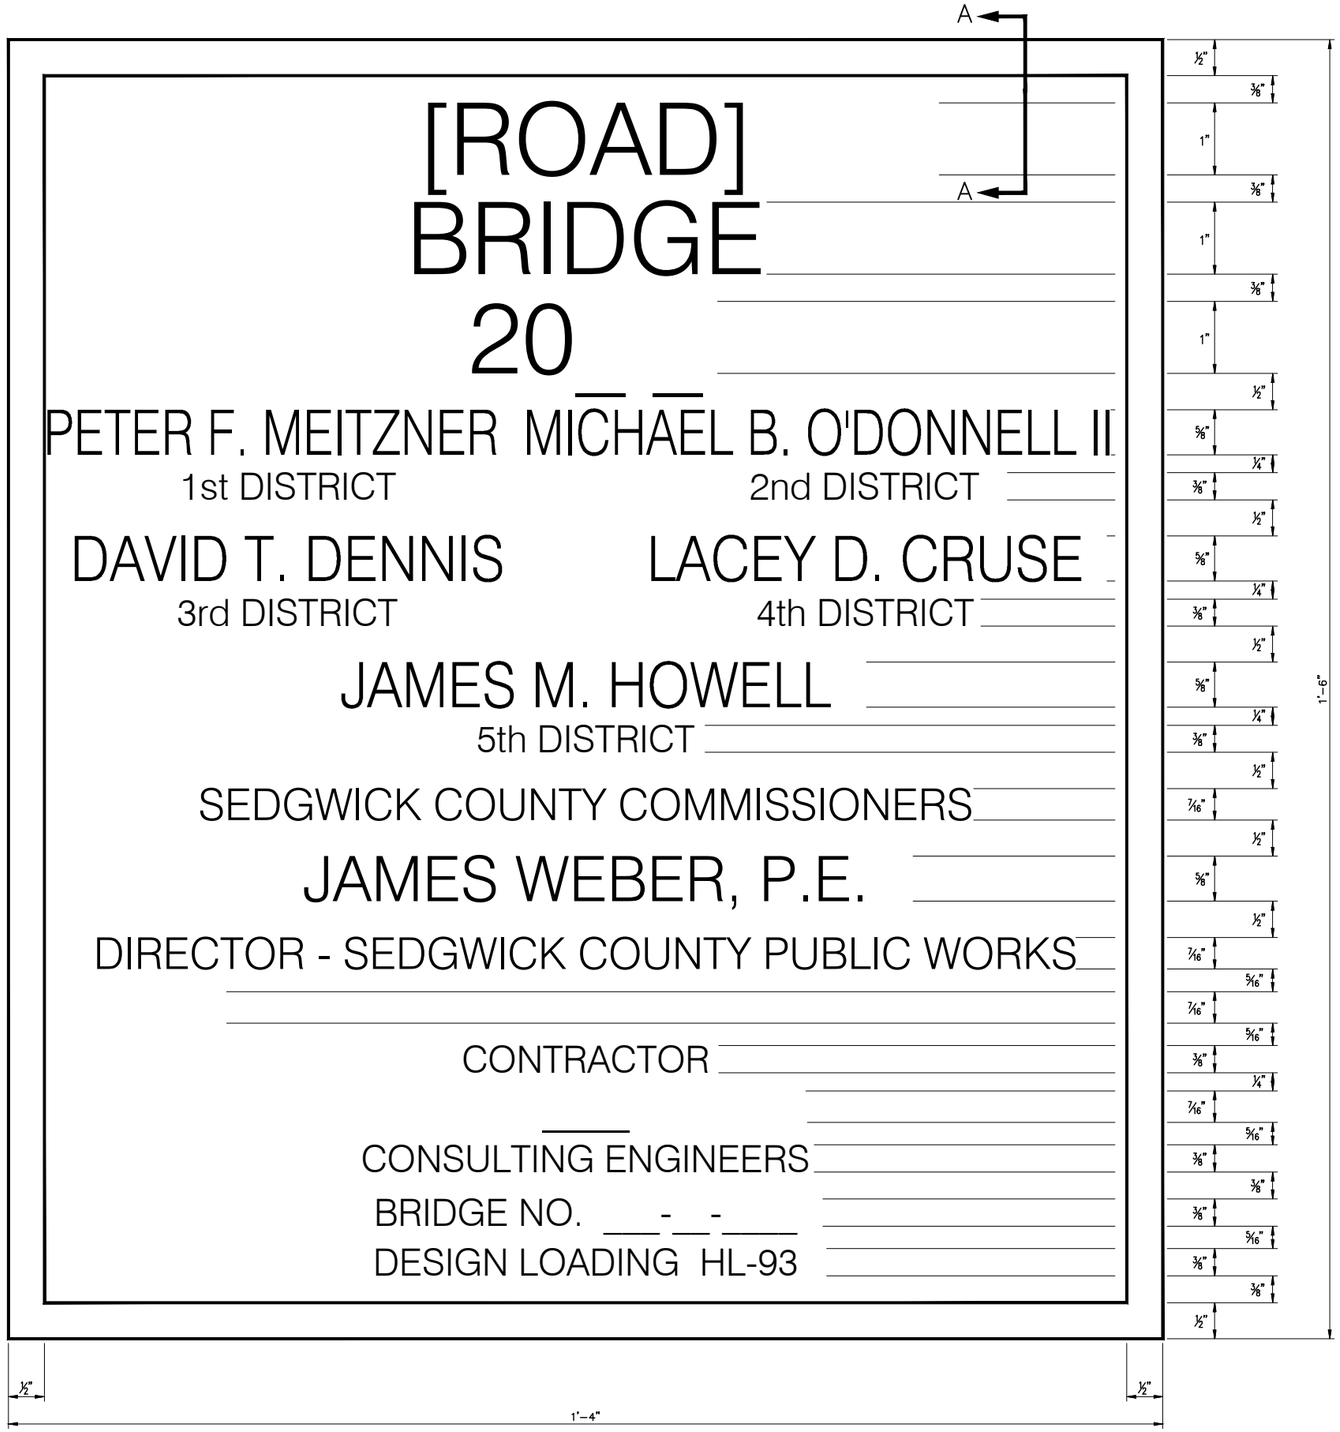

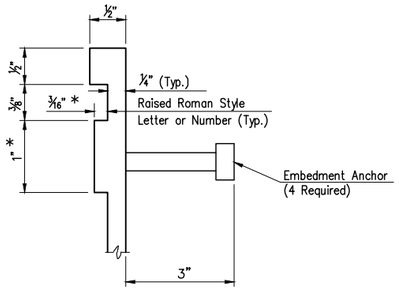

SECTION A–A

NOTES:

* Variance of dimensions from Section 1625–Standard Specifications, 2015 Edition, Kansas Department of Transportation.

Marker to be furnished and installed by the Contractor, SUBSIDUARY to the bid item "Concrete (Grade 4.0)(AE)(**) " (2 Required).

See Sheet No. SheetNumber for location.

** Aggregate as specified in Division 1100, if applicable.

Date	Description	By /Chk
11/2017	Chg. bridge marker note & design specification.	LTP /DJS
3/2015	Chg. Design Load to HL–93	JSB /LP
3/2008	Chg. Spec to 2007 Edition	DRS/DVR

####################

BRIDGE PROJECT MARKER

STRUCTURE NO. XXX–XX–XXXX (B–XXX) STA. 00+00.00

PREPARED BY
SEDGWICK COUNTY PUBLIC WORKS
HIGHWAY DEPARTMENT

JAMES WEBER, P.E. DIRECTOR/COUNTY ENGINEER

SCALE	DESIGNED	DRAWN	CHECKED	SHEET NO.
	D.V.R.		L.T.P.	####
DATE				

DWG: Bridge Project Marker–large.dwg

Device: DWG To PDF.pc3 Page Setup: ---- By: Nixon, Nathan G.
G:\NNixon\New CAD Standards\Bridge\Bridge Project Marker-large.dwg Layout: BPM-Large Plotted: 12/10/2020 3:08 PM