COUNTY	STATE	PROJECT NUMBER	FISCAL YEAR	SHEET NO.	TOTAL SHEETS
SEDGWICK	KANSAS	Project Number	2006	----	----

LIST OF TRAFFIC CONTROL DEVICES *

MUTCD DEVICE NO.	NO.	FLASHERS TYPE A	FLASHERS TYPE B	REMARKS
G20-1	1			
G20-2	1			
W4-2	1			
W20-1	1			
W20-5	1			
R2-1	1			
W3-5	1			
R4-1	1			

*FOR INFORMATION ONLY

DELINEATORS & CHANNELIZATION DEVICES					
DEVICE	NO.	SIZE	FLASHERS TYPE A	FLASHERS TYPE B	FLASHERS TYPE C
BARRICADES					
TYPE III					
TYPE II					
TYPE I					
DRUMS					
SLIM LINE CHANNELIZERS					
CONES					
TUBES					
VERTICAL PANELS					
SINGLE					
BACK TO BACK					
PAVEMENT MARKING	WHITE	YELLOW			
4" BROKEN (Lin. Ft.)					
4" SOLID (Lin. Ft.)					
TEMPORARY STRIPING (Line Mile)					
ARROW PANEL					

See Sheet Nos. SheetNumber & SheetNumber for Traffic Control Notes.

- Channelization devices.
- Advance Warning Flashing Or Sequencing Arrow Panel

TAPER FORMULA'S

L = S x W for speeds of 45 M.P.H. or greater.

$L = \frac{WS^2}{60}$ for speeds of 40 M.P.H. or less.

Where: L = Minimum length of taper in feet.
S = Numerical value of posted speed PRIOR to work in M.P.H.
W = Width of offset in feet.

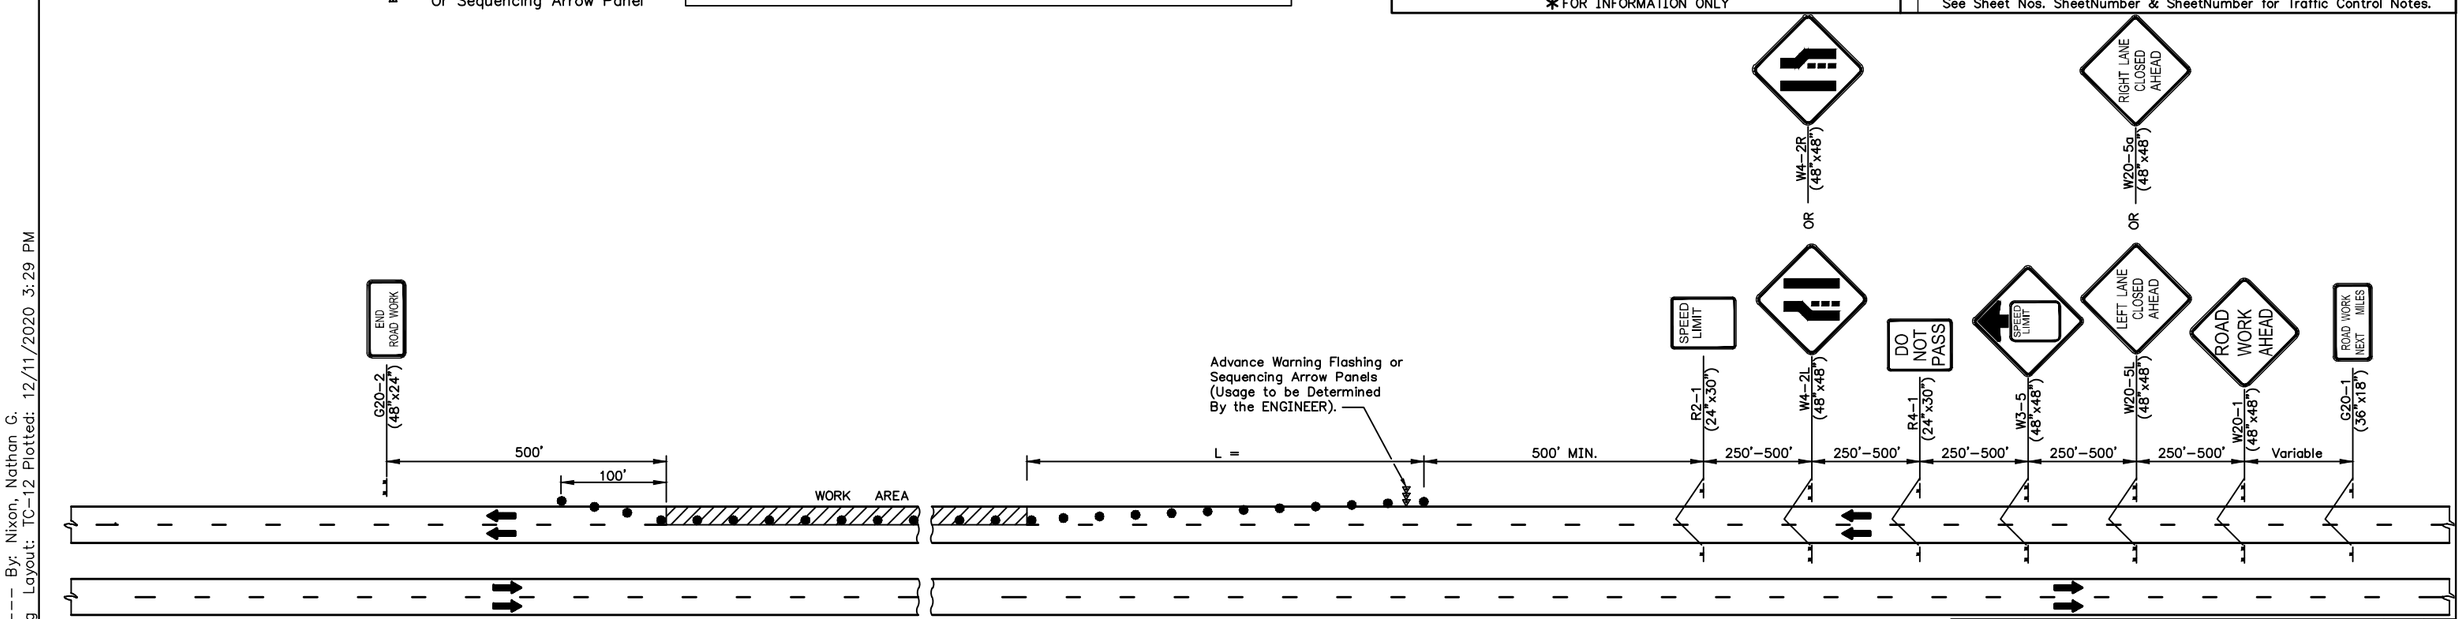

TRAFFIC CONTROL PLAN
FOR HANDLING TRAFFIC THROUGH CONSTRUCTION
ON A FOUR-LANE DIVIDED ROADWAY
ONE LANE CLOSED

Rev.Date	Description	By /Chk
11/2012	Update Sign Symbols & Sizes	JRW/MRB
5/2009	Update Taper Formula	DRS/MRB
9/06	Chg R2-5c to W3-5 + Update other sign blocks	DRS/MRB

TRAFFIC CONTROL PLAN
FOR ONE LANE CLOSED ON A FOUR-LANE DIVIDED ROADWAY

TC 12-0

PREPARED BY
SEDGWICK COUNTY PUBLIC WORKS
HIGHWAY DEPARTMENT
JAMES WEBER, P.E. DIRECTOR/COUNTY ENGINEER

SCALE	DESIGNED	DRAWN	CHECKED	SHEET NO.
NONE	M.R.B.	D.R.S.	M.R.B.	
DATE	4/1989	4/2005	4/2005	

DWG: TC12

Device: DWG To PDF.pc3 Page Setup: ---- By: Nixon, Nathan G.
G:\NNixon\!New CAD Standards\TC12.dwg Layout: TC-12 Plotted: 12/11/2020 3:29 PM